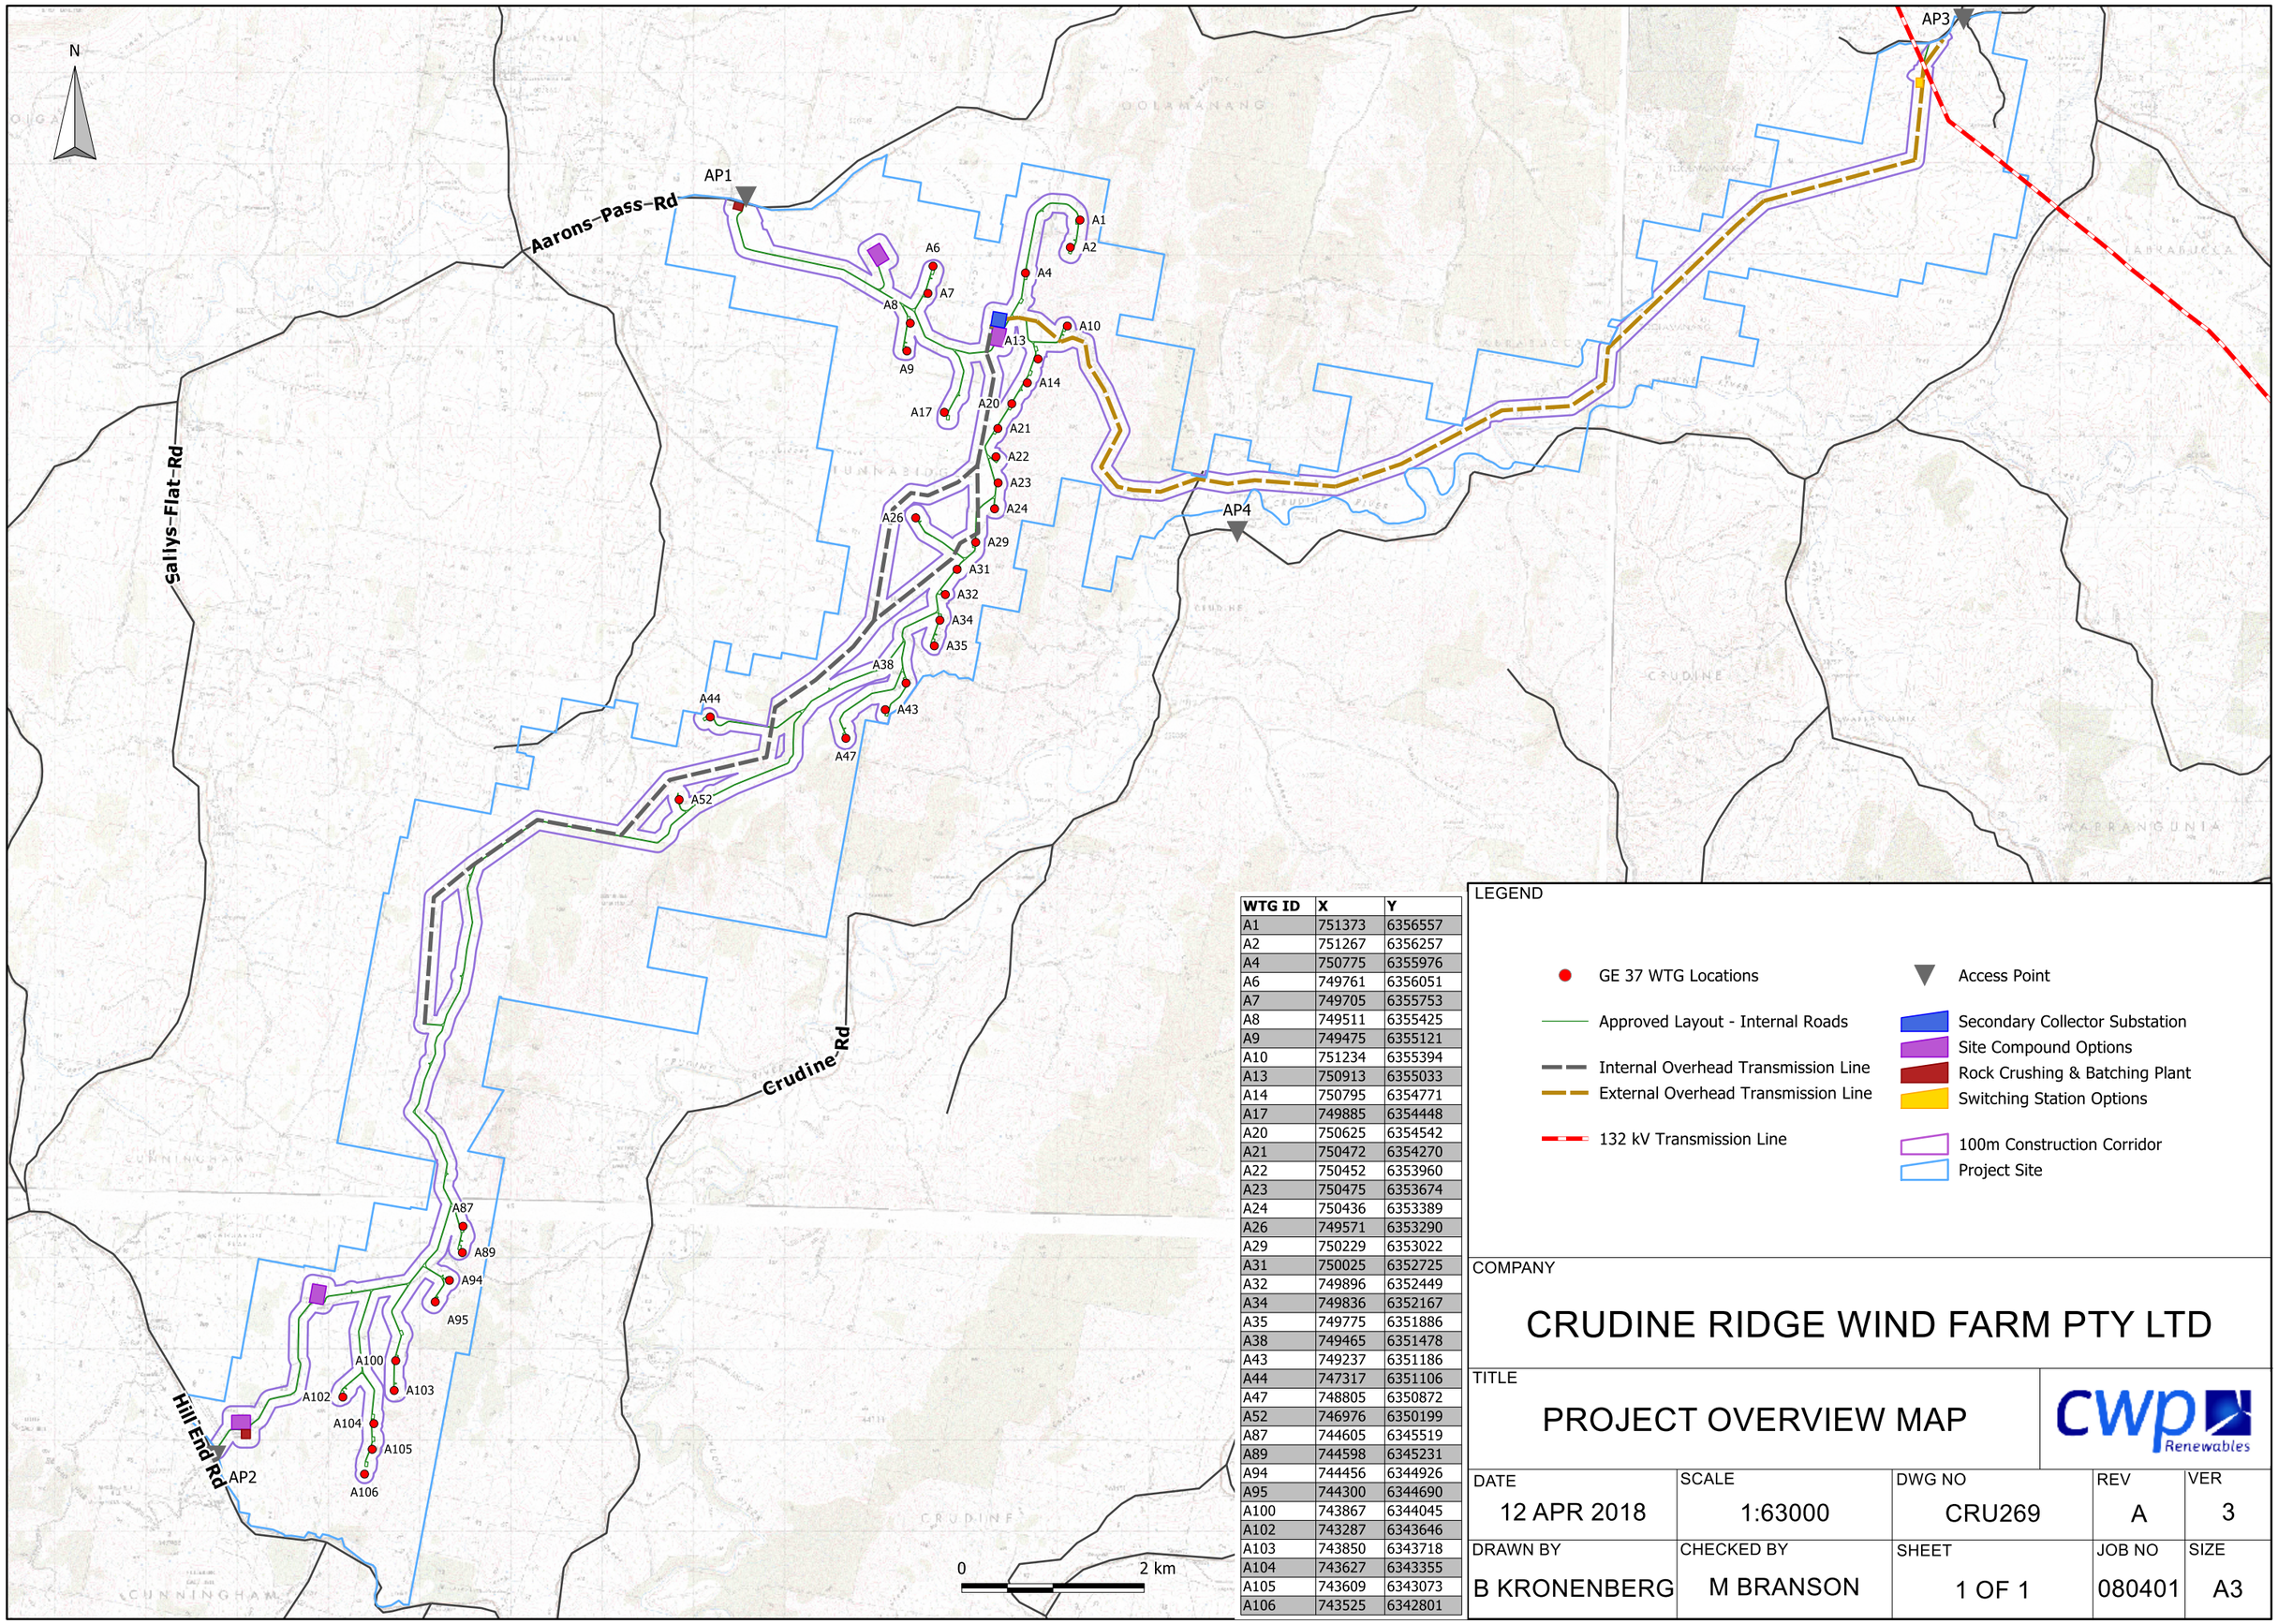

WTG ID	X	Y
A1	751373	6356557
A2	751267	6356257
A4	750775	6355976
A6	749761	6356051
A7	749705	6355753
A8	749511	6355425
A9	749475	6355121
A10	751234	6355394
A13	750913	6355033
A14	750795	6354771
A17	749885	6354448
A20	750625	6354542
A21	750472	6354270
A22	750452	6353960
A23	750475	6353674
A24	750436	6353389
A26	749571	6353290
A29	750229	6353022
A31	750025	6352725
A32	749896	6352449
A34	749836	6352167
A35	749775	6351886
A38	749465	6351478
A43	749237	6351186
A44	747317	6351106
A47	748805	6350872
A52	746976	6350199
A87	744605	6345519
A89	744598	6345231
A94	744456	6344926
A95	744300	6344690
A100	743867	6344045
A102	743287	6343646
A103	743850	6343718
A104	743627	6343355
A105	743609	6343073
A106	743525	6342801

LEGEND

- GE 37 WTG Locations
- Access Point
- Approved Layout - Internal Roads
- Secondary Collector Substation
- Site Compound Options
- Internal Overhead Transmission Line
- Rock Crushing & Batching Plant
- External Overhead Transmission Line
- Switching Station Options
- 132 kV Transmission Line
- 100m Construction Corridor
- Project Site

COMPANY

CRUDINE RIDGE WIND FARM PTY LTD

TITLE

PROJECT OVERVIEW MAP

DATE	SCALE	DWG NO	REV	VER
12 APR 2018	1:63000	CRU269	A	3
DRAWN BY	CHECKED BY	SHEET	JOB NO	SIZE
B KRONENBERG	M BRANSON	1 OF 1	080401	A3